RIGHT - OF - WAY

TRACT NUMBERS

RODDAGE

CROSSING

13760+00	FL-HA-041.000	13773+24	FL-HA-042.000	13786+50	FL-HA-043.000	13800+33	FL-HA-044.000	13813+00
	80.2		80.4		83.8		76.8	

SURVEY DATA

SURVEY COMPANY:

FIELD BOOK:

PAGES:

13772+07' IRRIGATION FEATURE, 3' LT.
13772+08 IRRIGATION LINE
13772+31' IRRIGATION FEATURE, 45' RT.
13773+24 FENCE
13774+27' EDGE OF WTER
13774+48 EDGE OF WATER
13776+67' IRRIGATION FEATURE, 42' LT.
13777+12 IRRIGATION LINE
13786+8 FACE
13786+68 CL FIELD ROAD
13786+76 FENCE CORNER, 33' RT.
13800+00 ALUMINUM GATE, 32' RT.
13800+24 EL, 1.10' CL, 34' LT.
13800+24 CL FIELD ROAD
13800+24 ALUMINUM GATE, 32' RT.
13800+24 FENCE CORNER, 38' RT.
13800+38 FENCE
13805+69 P.I. = 20° 38' 36" RT.

CLASS LOCATION

CLASS 1

MINIMUM DEPTH OF COVER

13760+00	5'	13786+00	4'	13800+00	5'	13800+24	4'	13813+00

PIPE MATERIAL

3R — ID # — - 3R, FITTING

SET ON WEIGHT, GPW, GEOTEXTILE PIPE WEIGHT

5300' (1)

BEGIN WEIGHTS 13773+19 — END WEIGHTS 13776+75

26 GPW, 14' C-C

ALIGNMENT DETAIL

- PROPOSED PIPELINE
- PROPOSED PERMANENT EASEMENT
- TEMP WORKSPACE
- ADD. TEMP. WORKSPACE
- EASEMENT LINE
- CL STREAM/CREEK/DITCH
- EDGE OF WATER
- CL LEVEE
- FIELD DELINEATED WETLAND
- STREAM/DRAIN/WATERBODY BNDRY
- CL ROAD
- EDGE OF ROAD/PAVEMENT/CURB
- CL CULVERT
- CL RAILROAD
- ACCESS ROAD (PAR/TAR) — PAR/TAR-ST-CO-000
- STRUCTURE
- CONTOUR MAJOR (EVERY 10') — 600
- CONTOUR MINOR (EVERY 2')
- PIPELINE MILEPOST — 7
- PIPELINE MILEPOST 10TH
- PROPERTY LINE — E
- UNDERGROUND WATERLINE — W
- UNDERGROUND COM. CABLE — UCOM
- UNDERGROUND POWERLINE — E
- UNDERGROUND SANITARY SEWER — S
- OVERHEAD POWERLINE — P
- OVERHEAD TELEPHONE — T
- VERIFIED PIPELINE
- FENCE
- TOP / TOE

- TRANS. TOWER
- GUY ANCHOR
- HDD ENTRY/EXIT
- FIRE HYDRANT
- UTILITY POLE
- AERIAL MARKER
- ELEC., WATER, SAN. SEWER, GAS TELE. & STORM DRAIN MANHOLES
- WELL
- SEPTIC
- VALVE
- METER
- SPREAD BREAK

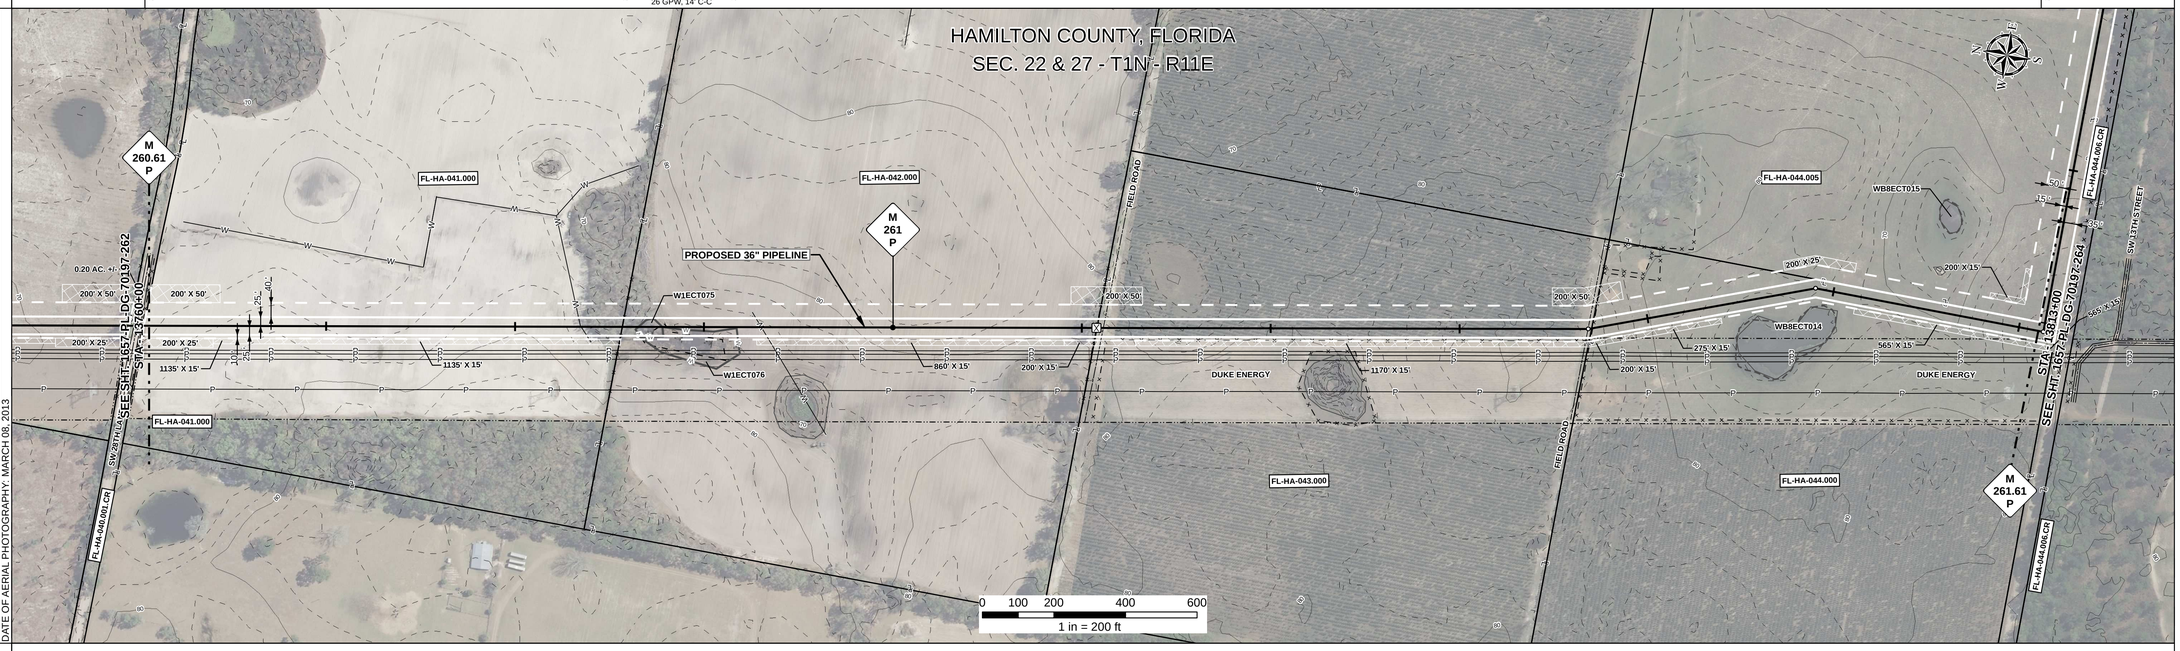

DATE OF AERIAL PHOTOGRAPHY: MARCH 08, 2013

REFERENCE DRAWING

ENVIRONMENTAL SURVEY DATA

13760+00	W1ECT075 PFO 13773+69	13774+36	13813+00

SENSITIVE AREAS

13760+00	6a, 6b, 8, 11, 16, 18	13771+33	6a, 6b, 8, 16, 18	13773+69	8,16, 18	13774+36	6a, 6b, 8, 16, 18	13777+42	6a, 6b, 8, 11, 16, 18	13786+00	6a, 6b, 8, 11, 15, 16, 18	13803+93	6a,6b, 8,15, 16,18	13803+76	6a, 6b, 8, 11, 15, 16, 18	13813+00

PROFILE

SCALE:
HORIZONTAL: 1" = 200'
VERTICAL: 1" = 200'

THE LOCATION OF TRENCH PLUGS AND SLOPE BREAKERS ARE INTENDED TO BE USED AS A GUIDELINE ONLY. EXACT LOCATION TO BE DETERMINED IN THE FIELD AS DIRECTED BY THE CHIEF INSPECTOR.

SLOPE BREAKERS/ARROW INDICATES DIRECTION

TRENCH PLUG

CP TEST STATION (T)

RECTIFIER (R)

DECOUPLER

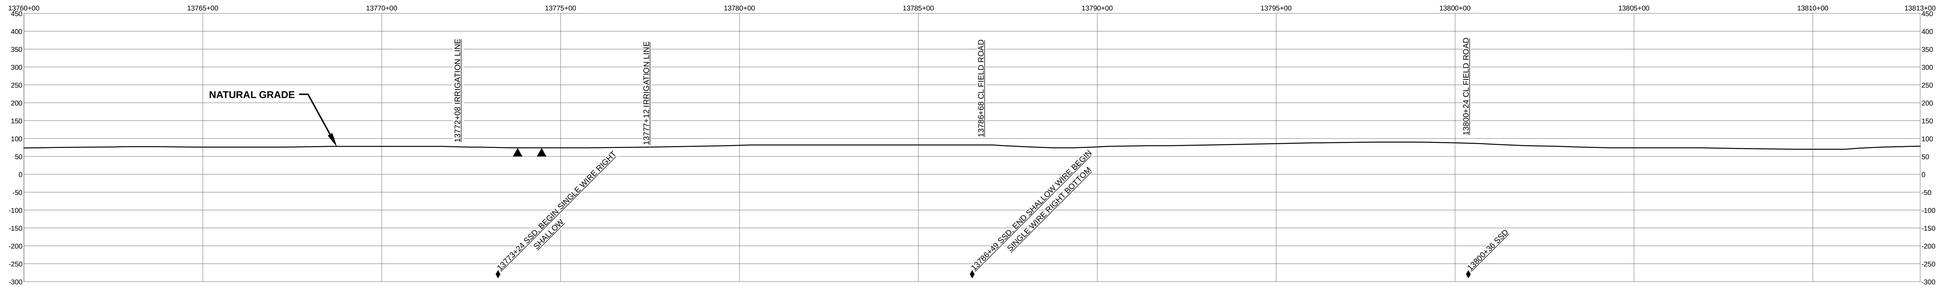

SLOPE BREAKER & TRENCH PLUG SPACING

CODE	% SLOPE	SPACING
A	< 5%	NO STRUCTURE
B	5 - 15%	300 FT
C	15 - 30%	200 FT
D	> 30%	100 FT

HYDROSTATIC TEST SECTION

TEST SECTION 22

REFERENCE DRAWINGS

DWG. NO.	DESCRIPTION

REVISIONS

REV	DRN	DATE	DESCRIPTION
0		06/29/2015	ISSUED FOR BID
1		03/14/2016	ISSUED FOR CONSTRUCTION

MATERIALS

ITEM NO.	DESCRIPTION	QTY
1	36" O.D. x 0.520" W.T., API 5L X70, FBE 16 MILS w/ I.D. EPOXY 1.7 MILS	5300 LF
GPW	GEOTEXTILE PIPE WEIGHT, 9000 LBS	26 EA

ENGINEERING APPROVALS

TITLE	BID SIGNATURE	BID DATE	CONSTRUCTION SIGNATURE	CONSTRUCTION DATE
DRAWN BY: GIE	FSR	06/29/2015	FSR	03/14/2016
DRN. DATE: 01/04/2016				
CHECKED BY: GIE	DRS	06/29/2015	JC	03/14/2016
CHK. DATE:				

SABAL TRAIL PROJECT
PROPOSED 36" PIPELINE
STA. 13760+00 TO STA. 13813+00
ALIGNMENT SHEET

LOC. HAMILTON COUNTY, FLORIDA

Sabal Trail TRANSMISSION SM

YEAR: 2017 | SHEET: 263 OF 492 | SCALE: 1" = 200' | DWG. 1657-PL-DG-70197-263 | REV. 1

Document Path: H:_GIS\Data\1657\Deliverables\AlignmentSheets\IFC\SHREAD\1657-PL-DG-70197-263.mxd

IS #