## RIGHT - OF - WAY

TRACT NUMBERS: CCL-FL-CI-011.000 | CCL-FL-CI-011.005 | CCL-FL-CI-011.500.CR | CCL-FL-CI-012.000 | CCL-FL-CI-013.000

CROSSING

RODDAGE: 212+17 | 213+07 | 215+60 | 252+83 | 265+00

1.0 | 5.5 | 15.4 | 225.6 | 73.8

## SURVEY DATA

SURVEY COMPANY:

FIELD BOOK:

PAGES:

212+56 EDGE OF ROAD
212+66 CL N. TRAM RD.
212+76 EDGE OF ROAD
215+63 FENCE
223+07 Pt. < 1° 33' 12" RT.
226+61 Pt. < 38° 49' 53" RT.
228+18 Pt. < 2° 01' 48" LT.
242+22 EQUIPMENT CROSSING
251+89 FENCE
252+25 EDGE OF ROAD
252+32 CL FIELD ROAD
252+40 EDGE OF ROAD
252+58 FENCE
254+22 Pt. < 11° 37' 43" RT.
254+67 Pt. < 11° 59' 58" LT.
256+07 Pt. < 10° 12' 40" LT.
258+10 Pt. < 11° 18' 32" RT.
258+59 Pt. < 11° 59' 58" RT.
258+59 Pt. < 11° 59' 58" LT.
258+70 Pt. < 10° 18' 33" LT.
259+08 FENCE CORNER, 26' RT.
263+40 FENCE CORNER, 25' RT.
263+57 FENCE CORNER, 25' RT.

## CLASS LOCATION

CLASS 1

## MINIMUM DEPTH OF COVER

3' | 5' | 3' | 5' | 3' | 5' | 3'

## PIPE MATERIAL

3R — ID # — 3R, FITTING

SET ON WEIGHT, GPW, GEOTEXTILE PIPE WEIGHT

6' 101' | 1354' | 2551' | 40' | 1248'

11 | 13 | 11 | 3R | 11 | 12 | 11

212+00 | 212+06 | 213+07 | 229+18 | 252+12 | 252+52 | 265+00

## ALIGNMENT DETAIL

PROPOSED PIPELINE
PROPOSED PERMANENT EASEMENT
TEMP WORKSPACE
ADD. TEMP. WORKSPACE
EASEMENT LINE
CL STREAM/CREEK/DITCH
EDGE OF WATER
CL LEVEE
FIELD DELINEATED WETLAND
STREAM/DRAIN/WATERBODY BNDRY
CL ROAD
EDGE OF ROAD/PAVEMENT/CURB
CL CULVERT
CL RAILROAD
ACCESS ROAD (PAR/TAR) — PAR/TAR-ST-CO-000
STRUCTURE
CONTOUR MAJOR (EVERY 10') — 600
CONTOUR MINOR (EVERY 2)
PIPELINE MILEPOST
PIPELINE MILEPOST 10TH
PROPERTY LINE
UNDERGROUND WATERLINE
UNDERGROUND COM. CABLE — UCOM
UNDERGROUND POWERLINE
UNDERGROUND SANITARY SEWER
OVERHEAD POWERLINE
OVERHEAD TELEPHONE
VERIFIED PIPELINE
FENCE
TOP / TOE

TRANS. TOWER | WELL
GUY ANCHOR | SEPTIC
HDD ENTRY/EXIT | VALVE
FIRE HYDRANT | METER
UTILITY POLE | SPREAD BREAK
AERIAL MARKER
ELEC., WATER, SAN. SEWER, GAS TELE. & STORM DRAIN MANHOLES

DATE OF AERIAL PHOTOGRAPHY: MARCH 13, 2013 AND BING APRIL 2010 - SEPTEMBER 2010

## REFERENCE DRAWING

CCL-FL-CI-011.500.CR

## ENVIRONMENTAL SURVEY DATA

212+00 | 265+00

## SENSITIVE AREAS

212+00: 6a, 6b, 8, 15, 16, 18
212+84: 6a, 6b, 8, 16, 18
230+41: 6a, 6b, 8, 15, 16, 18
234+18: 6a, 6b, 8, 16, 18
234+92: 6a, 6b, 8, 15, 16, 18
245+68: 6a, 6b, 8, 16, 18
256+22: 6a, 6b, 8, 15, 16, 18
256+97: 6a, 6b, 8, 16, 18
265+00

## PROFILE

SCALE:
HORIZONTAL: 1" = 200'
VERTICAL: 1" = 200'

THE LOCATION OF TRENCH PLUGS AND SLOPE BREAKERS ARE INTENDED TO BE USED AS A GUIDELINE ONLY. EXACT LOCATION TO BE DETERMINED IN THE FIELD AS DIRECTED BY THE CHIEF INSPECTOR.

SLOPE BREAKERS/ARROW INDICATES DIRECTION

TRENCH PLUG

CP TEST STATION

RECTIFIER

DECOUPLER

SLOPE BREAKER & TRENCH PLUG SPACING

| CODE | % SLOPE | SPACING |
|---|---|---|
| A | < 5% | NO STRUCTURE |
| B | 5 - 15% | 300 FT |
| C | 15 - 30% | 200 FT |
| D | > 30% | 100 FT |

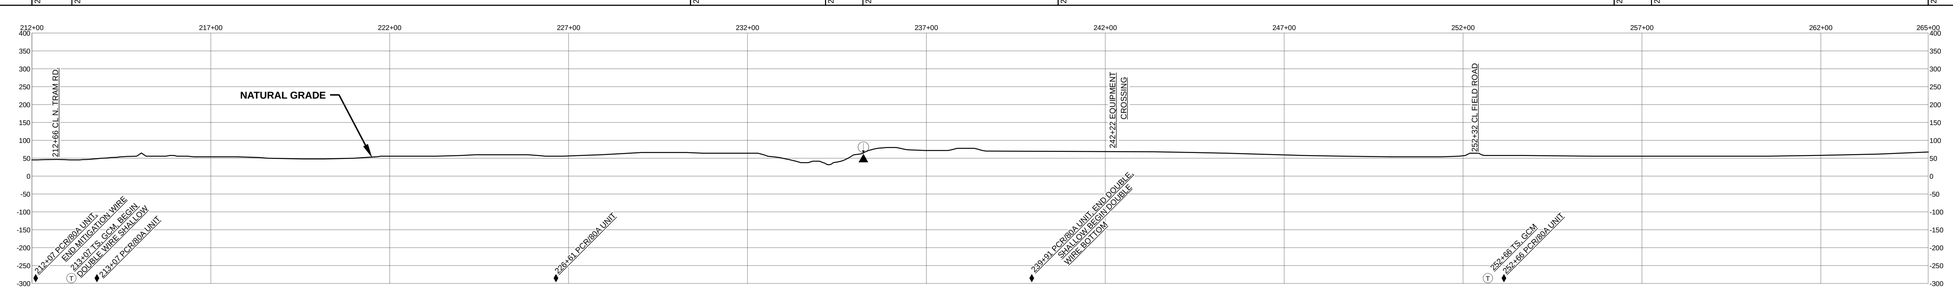


## HYDROSTATIC TEST SECTION

TEST SECTION C1

### REFERENCE DRAWINGS

| DWG. NO. | DESCRIPTION |
|---|---|
| | |

### REVISIONS

| REV | DRN | DATE | DESCRIPTION |
|---|---|---|---|
| 0 | | 06/29/2015 | ISSUED FOR BID |
| 1 | | 03/14/2016 | ISSUED FOR CONSTRUCTION |

### MATERIALS

| ITEM NO. | DESCRIPTION | QTY |
|---|---|---|
| 11 | 24" O.D. x 0.416" W.T., API 5L X70, FBE 16 MILS w/ I.D. EPOXY 1.7 MILS | 5159 LF |
| 12 | 24" O.D. x 0.500" W.T., API 5L X70, FBE 16 MILS w/ I.D. EPOXY 1.7 MILS | 40 LF |
| 13 | 24" O.D. x 0.500" W.T., API 5L X70, FBE 16 MILS, ARO 24 MILS, w/ I.D. EPOXY 1.7 MILS | 101 LF |
| 3R | 3R ELBOW, HIGH STRENGTH WROUGHT BUTT-WELD FITTING, 24" O.D. | 1 EA |

### ENGINEERING APPROVALS

| TITLE | | BID SIGNATURE | BID DATE | CONSTRUCTION SIGNATURE | CONSTRUCTION DATE |
|---|---|---|---|---|---|
| DRAWN BY: | GIE | FSR | 06/29/2015 | FSR | 03/14/2016 |
| DRN. DATE: | 01/04/2016 | | | | |
| CHECKED BY: | GIE | DRS | 06/29/2015 | JC | 03/14/2016 |
| CHK. DATE: | | | | | |

SABAL TRAIL PROJECT
PROPOSED 24" CITRUS CO. PIPELINE
STA. 212+00 TO STA. 265+00
ALIGNMENT SHEET

LOC. CITRUS COUNTY, FLORIDA

Sabal Trail TRANSMISSION SM

YEAR: 2017 | SHEET: 5 OF 22 | SCALE: 1" = 200' | DWG. 1657-CCL-DG-70197-005 | REV. 1

Document Path: H:_GIS\1657\Deliverables\Alignment\Sheet\FICS\PREAD5_CCL\1657-CCL-DG-70197-005.mxd

DG #