RIGHT - OF - WAY

TRACT NUMBERS

RODDAGE

CROSSING

24236+00	FL-LA-094.000	24244+29	FL-LA-095.000	24247+72	FL-LA-096.000	24259+80	FL-LA-097.000	24263+30	FL-LA-097.001	24267+44	FL-LA-097.003	24269+43	FL-LA-098.000	24275+27	FL-LA-098.001	24275+55	FL-LA-098.002	24281+68	FL-LA-098.003	24283+09	FL-LA-098.004	24287+85	FL-LA-098.005	24289+00
	50.2		20.8		72.0		22.4		25.1		12.0		35.4		1.7		37.1		8.5		28.9		7.0	

SURVEY DATA

SURVEY COMPANY:

FIELD BOOK:

PAGES:

24258+17 TOE OF SLOPE
24258+38 TOP OF BANK
24258+48 P.I. ∠ 12° 00' 00" RT.
24258+61 TOE OF SLOPE
24259+72 FENCE
24259+84 P.I. ∠ 12° 00' 00" RT.
24259+94 P.I. ∠ 12° 00' 00" RT.
24260+04 P.I. ∠ 5° 47' 32" RT.

24267+20 TOP OF BANK
24267+44 TOE OF SLOPE
24267+48 TOP OF BANK
24267+86 TOP OF BANK

CLASS LOCATION

CLASS 1

MINIMUM DEPTH OF COVER

3' | 5' | 3'

PIPE MATERIAL

3R — ID # — - 3R, FITTING

SET ON WEIGHT, GPW, GEOTEXTILE PIPE WEIGHT

24236+00	3112' (1)	BEGIN WEIGHTS 24257+50	END WEIGHTS 24258+44	BEGIN WEIGHTS 24262+52	END WEIGHTS 24267+12	94' (3)	BEGIN WEIGHTS 24268+06	END WEIGHTS 24269+41	2094' (1)	BEGIN WEIGHTS 24289+30	24289+00
		7 GPW, 14' C-C		33 GPW, 14' C-C			10 GPW, 14' C-C			27 GPW, 14' C-C	

ALIGNMENT DETAIL

- PROPOSED PIPELINE
- PROPOSED PERMANENT EASEMENT
- TEMP WORKSPACE
- ADD. TEMP. WORKSPACE
- EASEMENT LINE
- CL STREAM/CREEK/DITCH
- EDGE OF WATER
- CL LEVEE
- FIELD DELINEATED WETLAND
- STREAM/DRAIN/WATERBODY BNDRY
- CL ROAD
- EDGE OF ROAD/PAVEMENT/CURB
- CL CULVERT
- CL RAILROAD
- ACCESS ROAD (PAR/TAR)
- STRUCTURE
- CONTOUR MAJOR (EVERY 10')
- CONTOUR MINOR (EVERY 2')
- PIPELINE MILEPOST
- PIPELINE MILEPOST 10TH
- PROPERTY LINE
- UNDERGROUND WATERLINE
- UNDERGROUND COM. CABLE
- UNDERGROUND POWERLINE
- UNDERGROUND SANITARY SEWER
- OVERHEAD POWERLINE
- OVERHEAD TELEPHONE
- VERIFIED PIPELINE
- FENCE
- TOP / TOE

PAR/TAR-ST-CO-000 | 600 | W | UCOM | E | S | P | T

- TRANS. TOWER
- GUY ANCHOR
- HDD ENTRY/EXIT
- FIRE HYDRANT
- UTILITY POLE
- AERIAL MARKER
- ELEC., WATER, SAN. SEWER, GAS TELE. & STORM DRAIN MANHOLES
- WELL
- SEPTIC
- VALVE
- METER
- SPREAD BREAK

DATE OF AERIAL PHOTOGRAPHY: MARCH 18, 2015

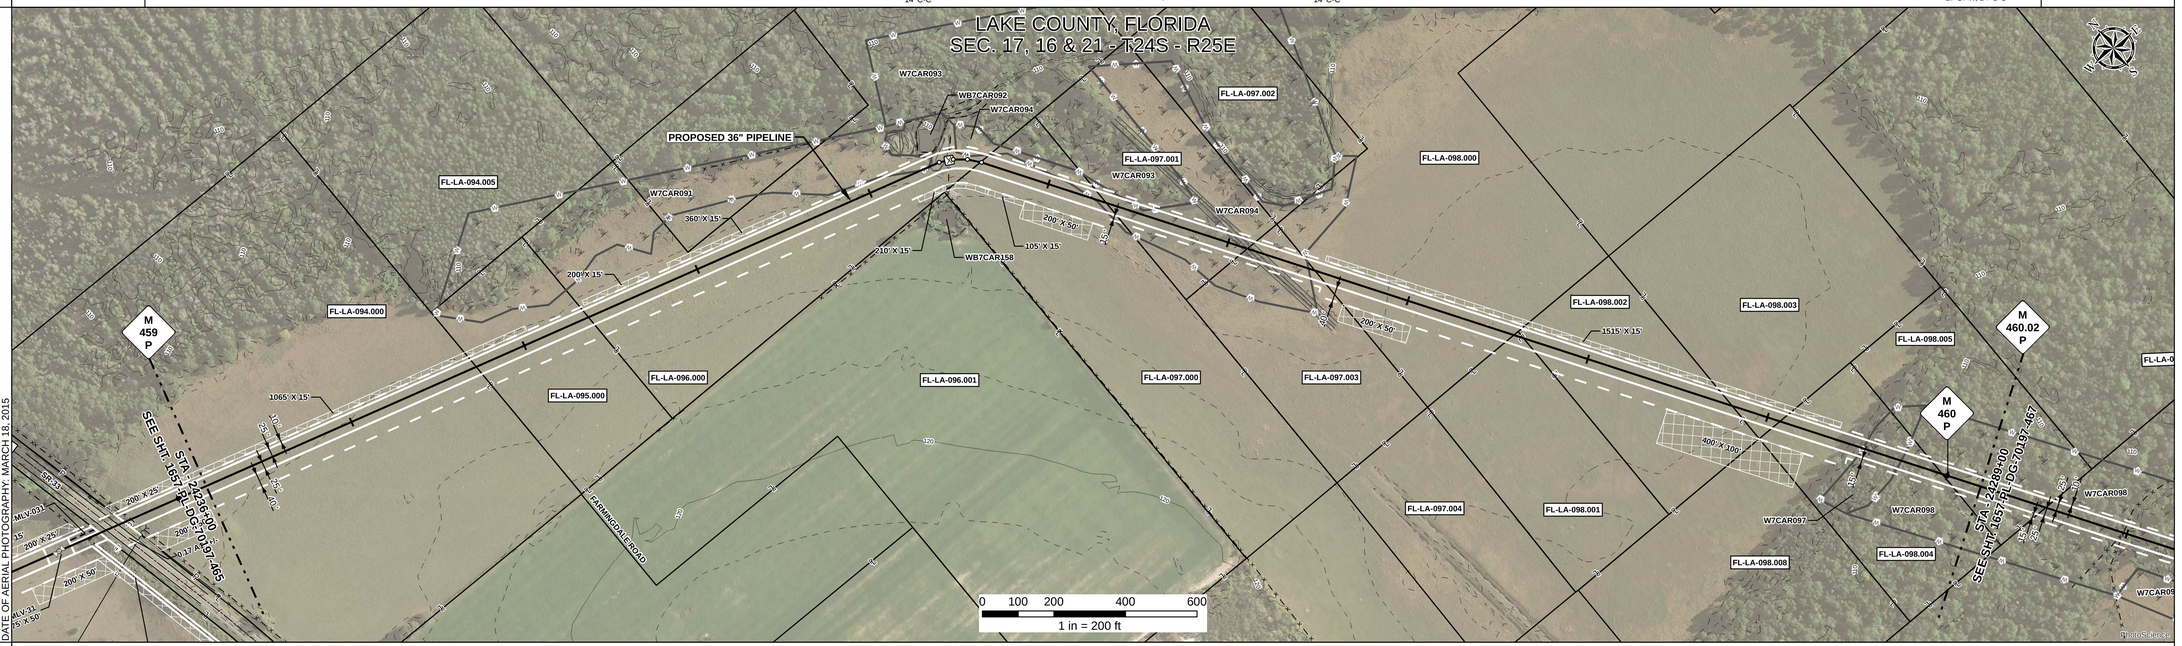

REFERENCE DRAWING

ENVIRONMENTAL SURVEY DATA

24236+00	W7CAR091 PEM 24257+88	24258+12	W7CAR094 PEM 24262+92	24269+24	W7CAR097 PFO 24285+53	W7CAR098 PFO 24286+65	24289+00

SENSITIVE AREAS

24236+00	6a, 6b, 8, 16, 18	24257+88	8, 16, 18	24258+12	6a, 6b, 8, 16, 18	24262+92	8, 16, 18	24269+24	6a, 6b, 8, 16, 18	24285+53	8, 16, 18	24289+00

PROFILE

SCALE:
HORIZONTAL: 1" = 200'
VERTICAL: 1" = 200'

THE LOCATION OF TRENCH PLUGS AND SLOPE BREAKERS ARE INTENDED TO BE USED AS A GUIDELINE ONLY. EXACT LOCATION TO BE DETERMINED IN THE FIELD AS DIRECTED BY THE CHIEF INSPECTOR.

SLOPE BREAKERS/ARROW INDICATES DIRECTION

TRENCH PLUG

CP TEST STATION

RECTIFIER

DECOUPLER

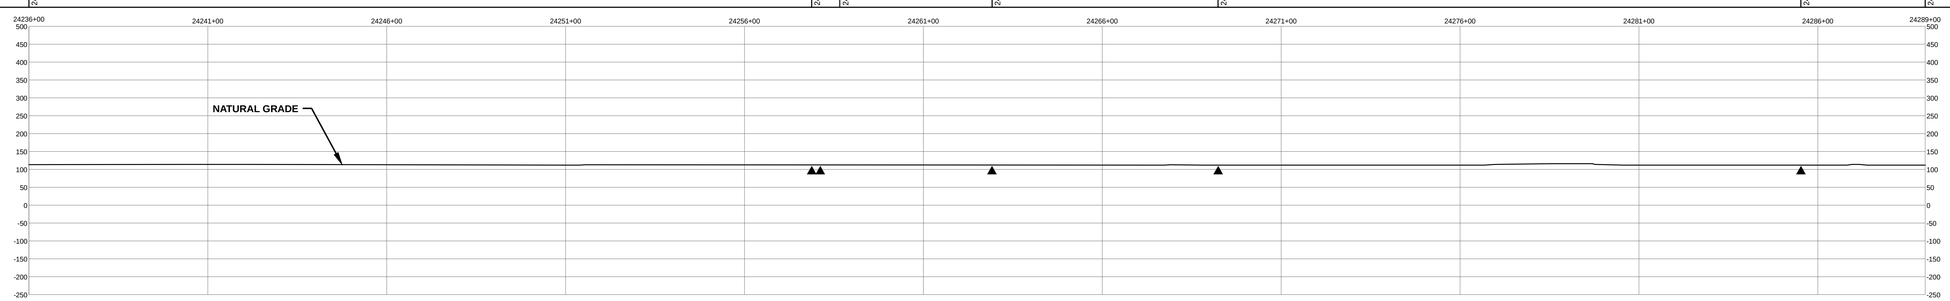

SLOPE BREAKER & TRENCH PLUG SPACING

CODE	% SLOPE	SPACING
A	< 5%	NO STRUCTURE
B	5 - 15%	300 FT
C	15 - 30%	200 FT
D	> 30%	100 FT

HYDROSTATIC TEST SECTION

TEST SECTION 30

REFERENCE DRAWINGS

DWG. NO.	DESCRIPTION

REVISIONS

REV	DRN	DATE	DESCRIPTION
0		06/29/2015	ISSUED FOR BID
1		03/14/2016	ISSUED FOR CONSTRUCTION

MATERIALS

ITEM NO.	DESCRIPTION	QTY
1	36" O.D. x 0.520" W.T., API 5L X70, FBE 16 MILS w/ I.D. EPOXY 1.7 MILS	5206 LF
3	36" O.D. x 0.750" W.T., API 5L X70, FBE 16 MILS w/ I.D. EPOXY 1.7 MILS	94 LF
GPW	GEOTEXTILE PIPE WEIGHT, 9000 LBS	77 EA

ENGINEERING APPROVALS

TITLE	BID SIGNATURE	BID DATE	CONSTRUCTION SIGNATURE	CONSTRUCTION DATE
DRAWN BY: GIE	FSR	06/29/2015	FSR	03/14/2016
DRN. DATE: 01/04/2016				
CHECKED BY: GIE	DRS	06/29/2015	JC	03/14/2016
CHK. DATE:				

SABAL TRAIL PROJECT
PROPOSED 36" PIPELINE
STA. 24236+00 TO STA. 24289+00
ALIGNMENT SHEET

Sabal Trail TRANSMISSION SM

LOC. LAKE COUNTY, FLORIDA

YEAR: 2017 | SHEET: 466 OF 492 | SCALE: 1" = 200' | DWG. 1657-PL-DG-70197-466 | REV. 1

Document Path: H:_GIS\1657\Deliverables\Alignment\Sheet\IFC\SPREAD\01657-PL-DG-70197-466.mxd

GS #