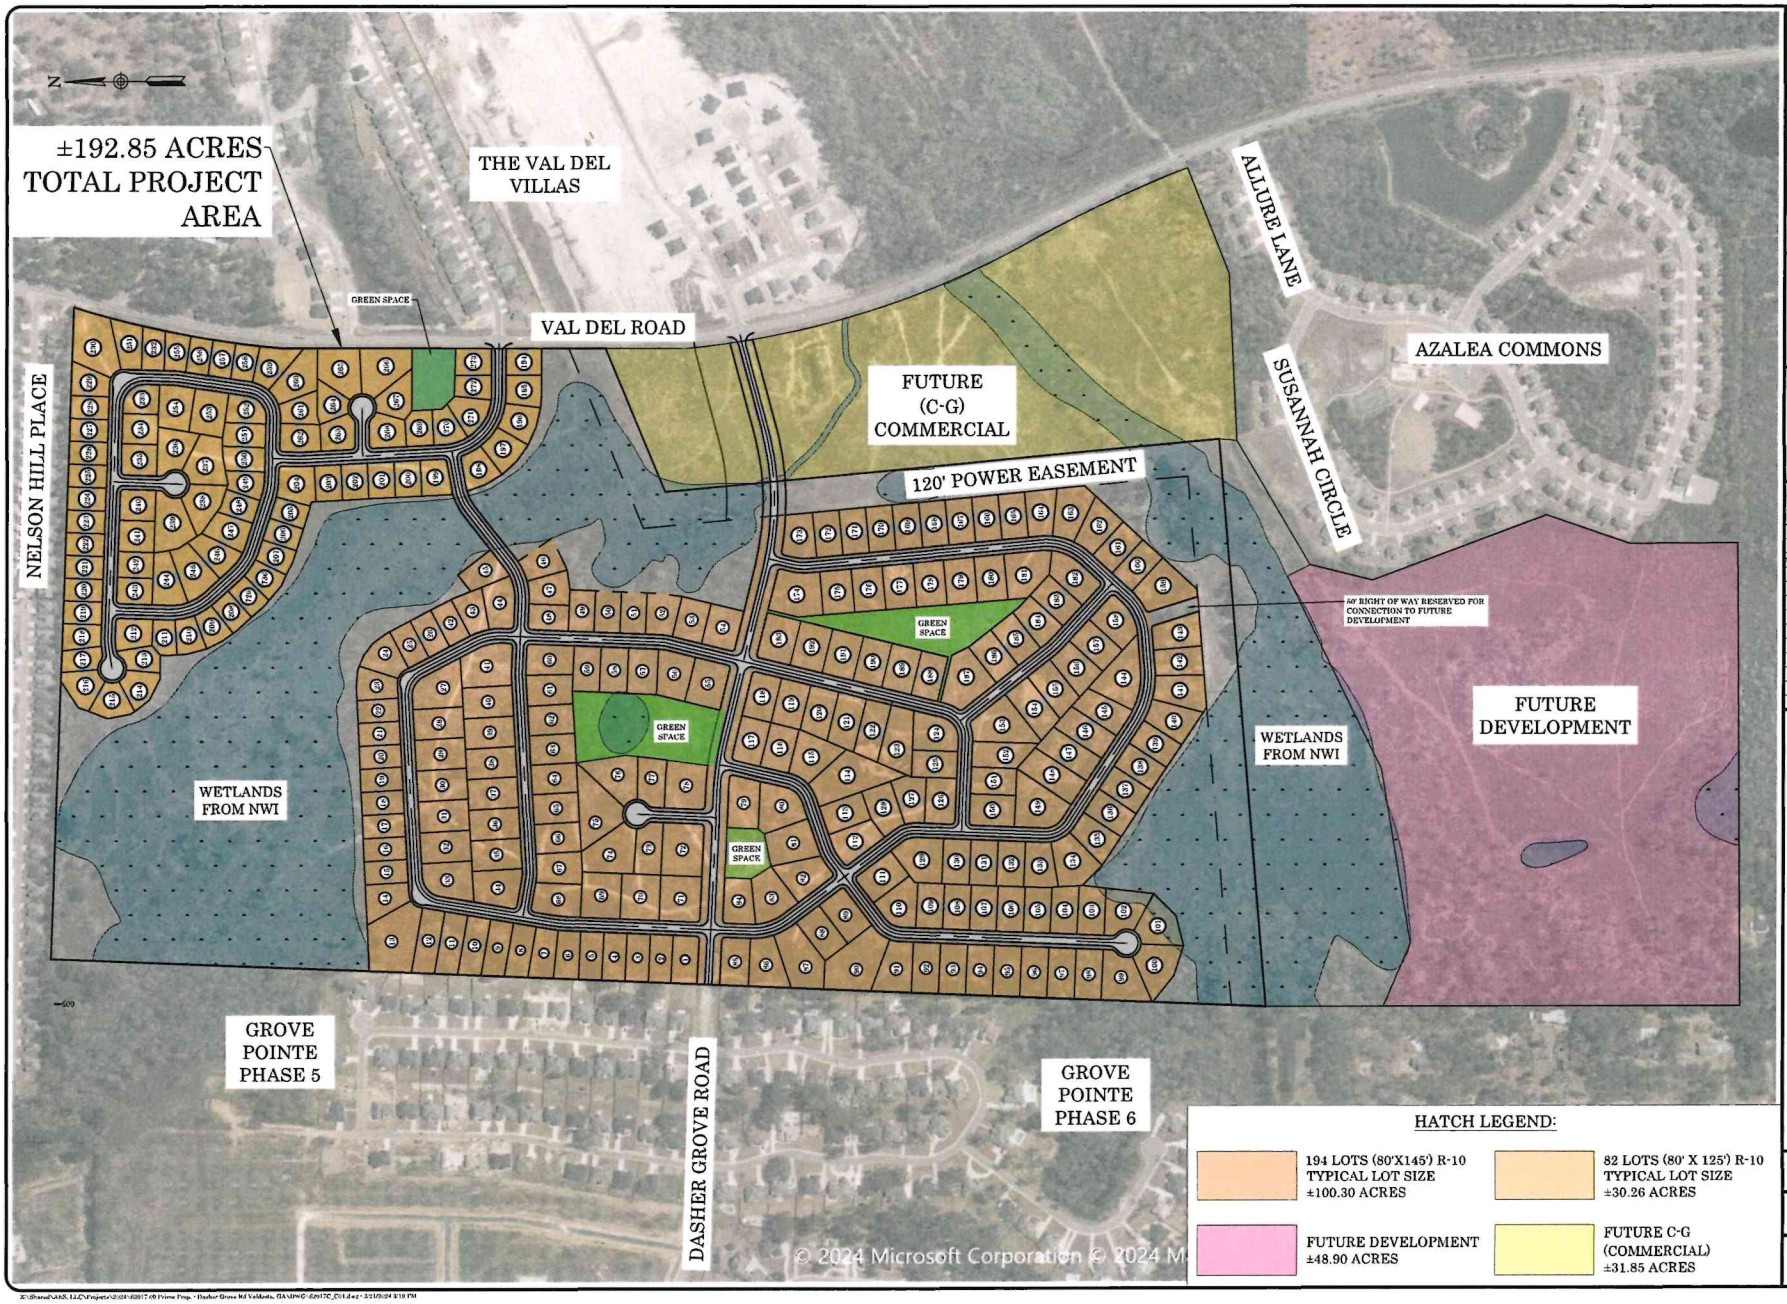

Advanced Engineering Services, LLC
ALBANY ■ WARNER ROBINS ■ VALDOSTA
TALLAHASSEE
(800) 416 - 8136
www.AESLLC.us

AES PROJECT NUMBER
62017
DATE OF PLANS
3/21/24

REVISIONS

NO.	DATE	DESCRIPTION
1	-	-
2	-	-
3	-	-
4	-	-
5	-	-
6	-	-
7	-	-
8	-	-
9	-	-
10	-	-

DASHER GROVE ROAD DEVELOPMENT

PRIME PROPERTIES

CONCEPTUAL LAYOUT

LOWNDES COUNTY,
GEORGIA

200' 100' 0' 200'
GRAPHIC SCALE 1" = 200'

SHEET
1 OF 1

C:\Shared\AES, LLC\Projects\62017-62017 @ Prime Prop. - Dasher Grove Rd Valdosta, GA\DWG-62017C_C01.dwg - 3/21/24 3:19 PM