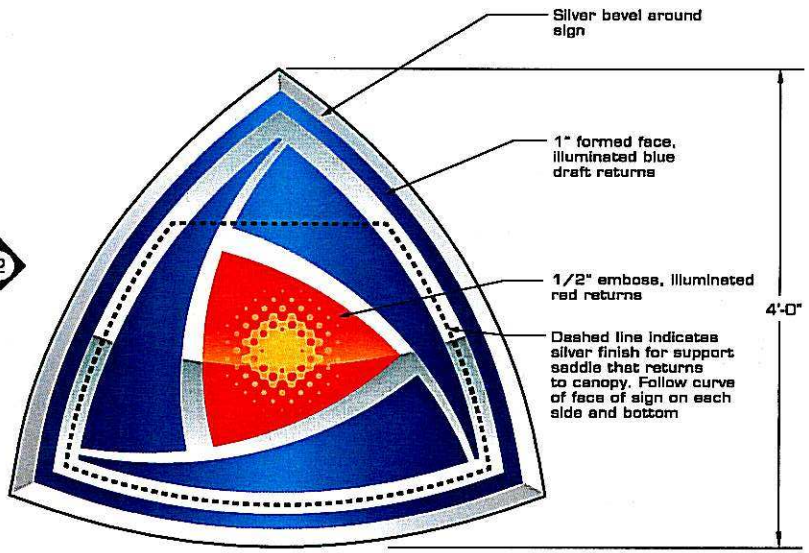

Front Elevation: Canopy Sign 1

Scale 1" = 1'-0"

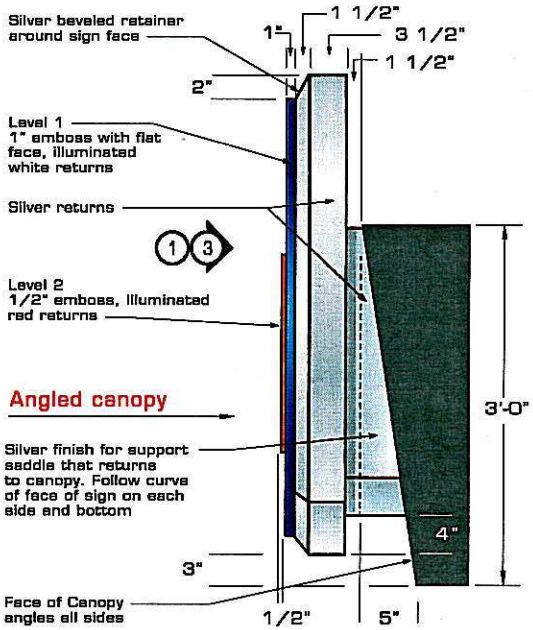

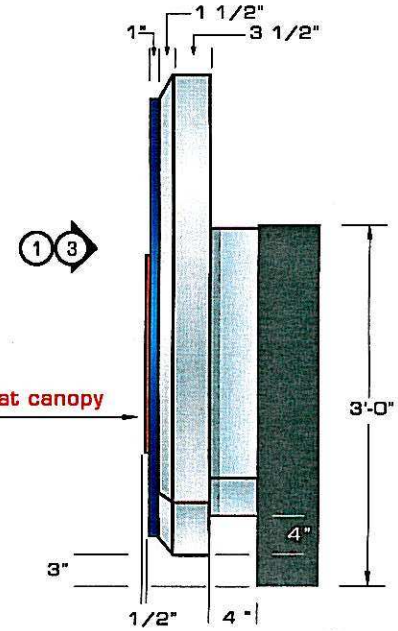

Front Elevation: Canopy Sign 2

Scale 1" = 1'-0"

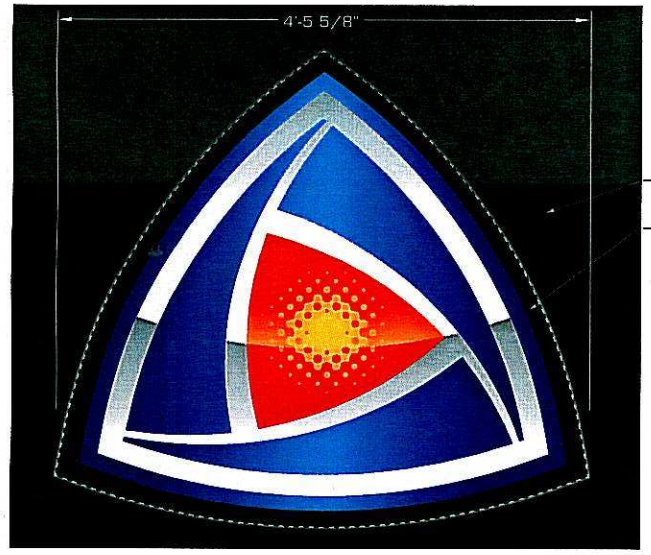

Front Elevation: Canopy Sign 3

Scale 1" = 1'-0"

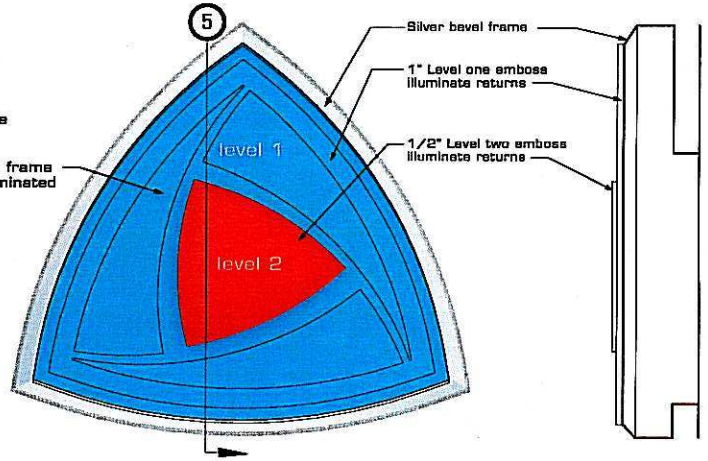

Canopy Sign emboss 4

Scale NTS

Section emboss 5

Scale NTS

Fabrication and installation companies are responsible for following approved image guidelines and standards expressed in these retail visual standards. Suppliers / installation companies are responsible to field measure and verify all site conditions prior to fabrication and installation. Prior to fabrication shop and construction documents are to be checked for accuracy, tolerances, negotiation and construction methods that meet approved design intent and quality standards. These visual standard drawings are design intent only, and are not for construction. Approved suppliers are responsible for shop drawings, construction documentation, structural engineering documents to build these image components. Upon completion of these drawings suppliers are to have them approved by Inland retail visual brand team to verify that the approved design intent is met prior to fabrication and installation. All image components must meet government, state and local requirements, all required permits and necessary state and city approvals are needed prior to fabrication and installation.

retail visual standards

Project: Inland - Icon Sign Details

Drawing Title: Canopy Sign

Scale	Date	Revision	Sheet
not to scale	14 July 2017	04 Dec 2017	INCA.0200