ANNEXATION AND REZONING SURVEY FOR

THE VALDOSTA LOWNDES COUNTY AIRPORT AUTHORITY

BEING IN LAND LOTS 72 AND 113 OF THE 11TH LAND DISTRICT, LOWNDES COUNTY, GEORGIA

DATE: FEBRUARY 11, 2024

THIS SURVEY WAS PREPARED IN CONFORMITY WITH THE TECHNICAL STANDARDS FOR PROPERTY SURVEYS IN GEORGIA AS SET FORTH IN CHAPTER 180-7 OF THE RULES OF THE GEORGIA BOARD OF REGISTRATION FOR PROFESSIONAL ENGINEERS AND LAND SURVEYORS AND AS SET FORTH IN THE GEORGIA PLAT ACT O.C.G.A. 15-6-67.

GEORGIA REGISTERED No. 2785 PROFESSIONAL LAND SURVEYOR BARBARA L. HERRING

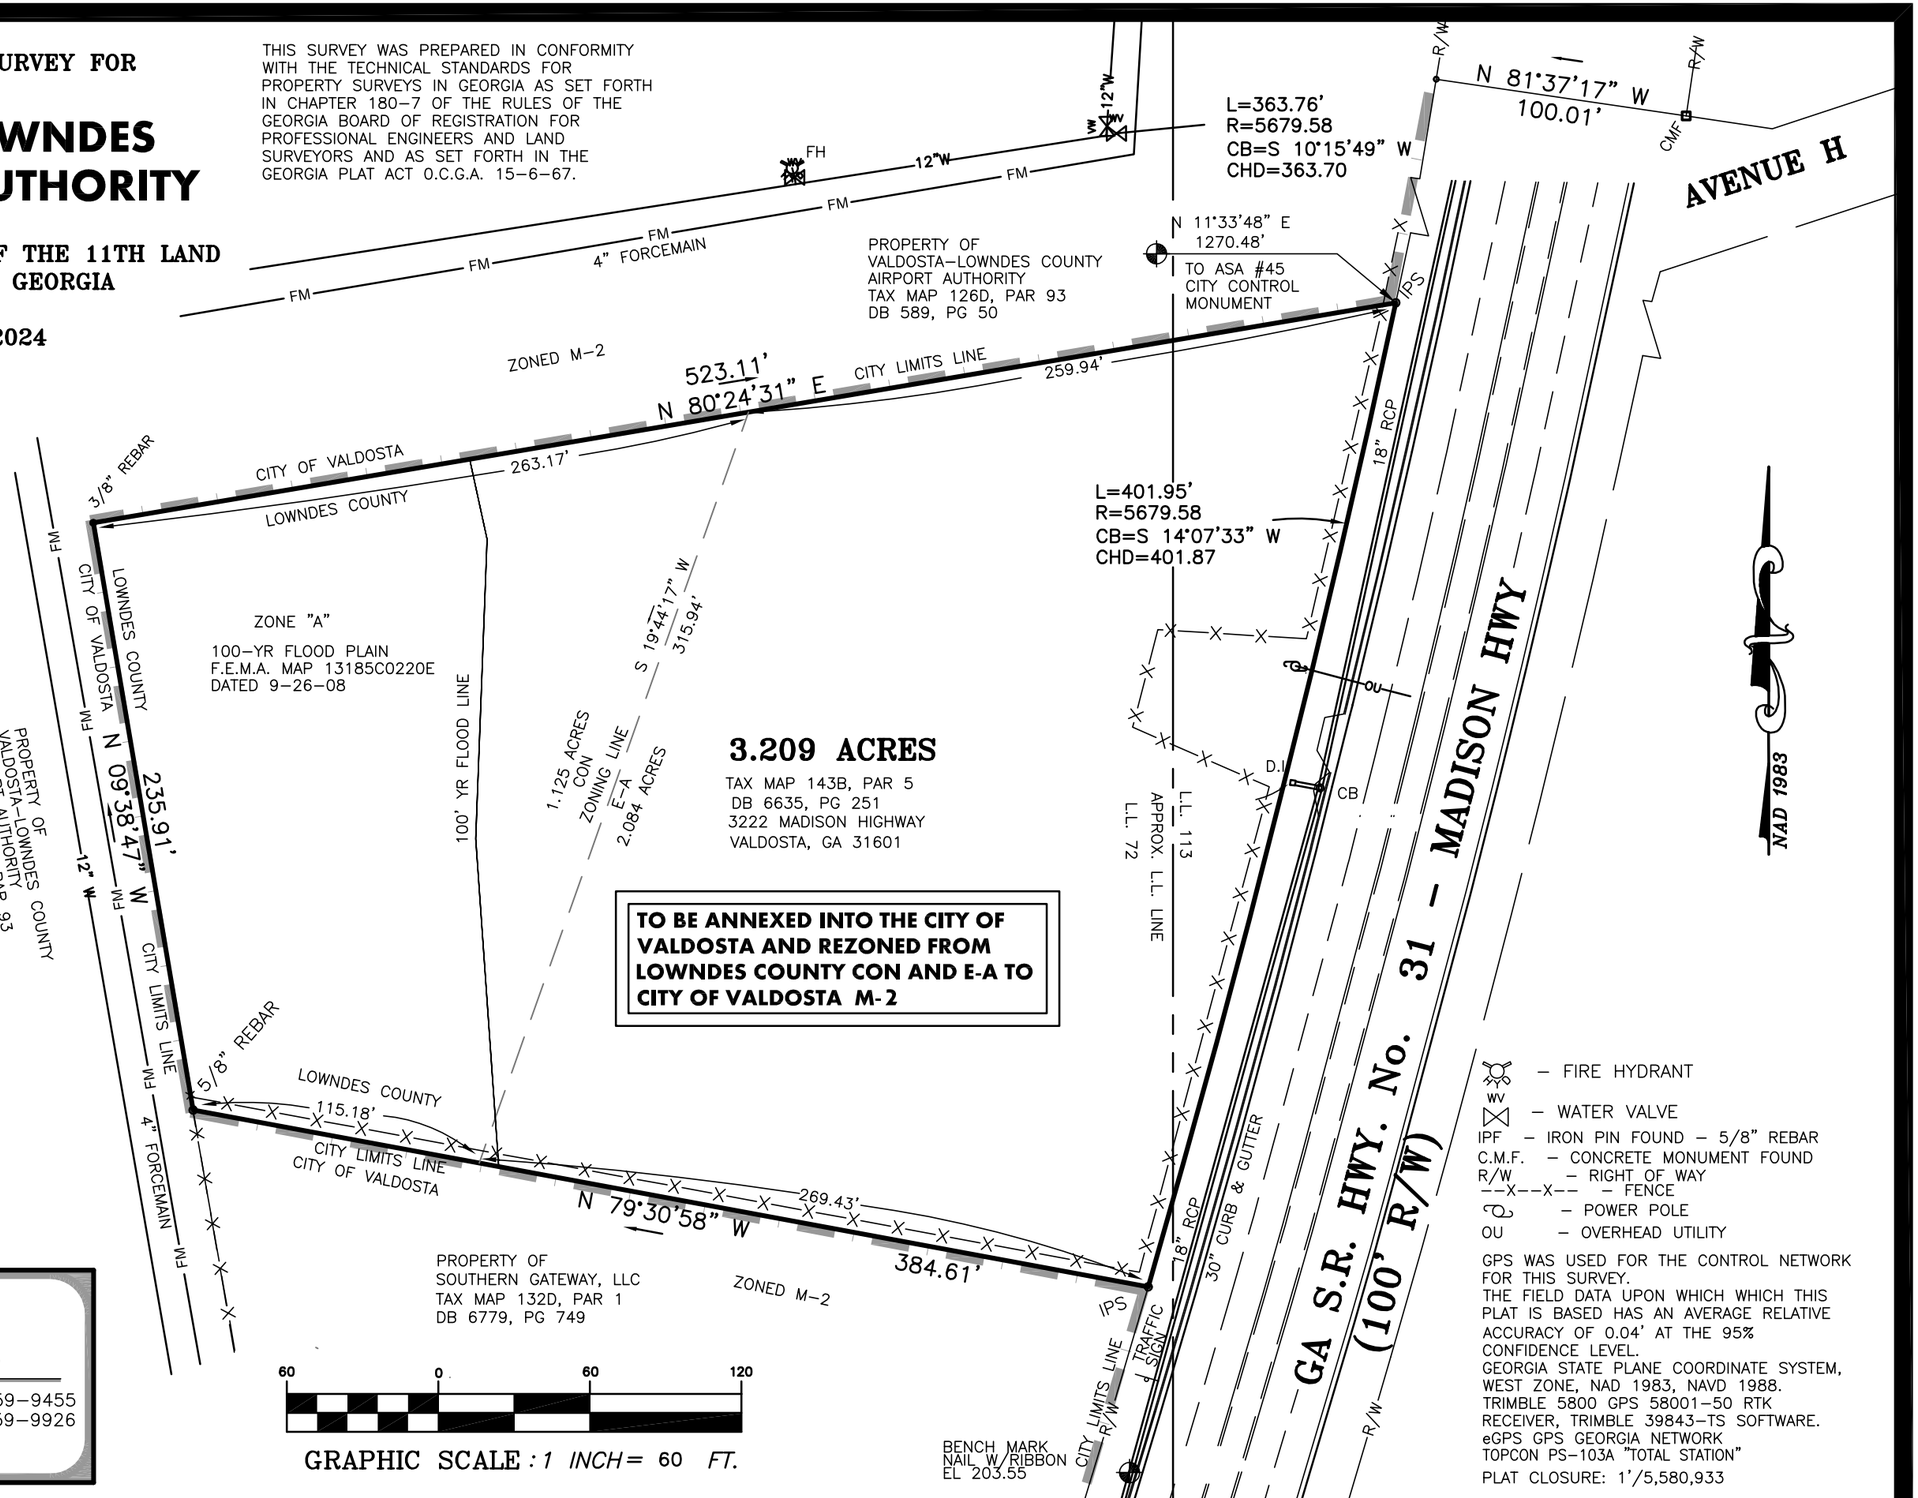

TO BE ANNEXED INTO THE CITY OF VALDOSTA AND REZONED FROM LOWNDES COUNTY CON AND E-A TO CITY OF VALDOSTA M-2

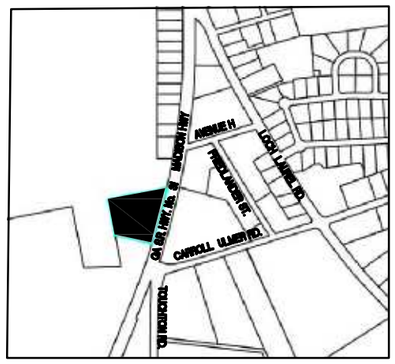

GRAPHIC SCALE : 1 INCH = 60 FT.

- FIRE HYDRANT
- WV – WATER VALVE
- IPF – IRON PIN FOUND – 5/8" REBAR
- C.M.F. – CONCRETE MONUMENT FOUND
- R/W – RIGHT OF WAY
- --X--X-- – FENCE
- – POWER POLE
- OU – OVERHEAD UTILITY

GPS WAS USED FOR THE CONTROL NETWORK FOR THIS SURVEY.
THE FIELD DATA UPON WHICH WHICH THIS PLAT IS BASED HAS AN AVERAGE RELATIVE ACCURACY OF 0.04' AT THE 95% CONFIDENCE LEVEL.
GEORGIA STATE PLANE COORDINATE SYSTEM, WEST ZONE, NAD 1983, NAVD 1988.
TRIMBLE 5800 GPS 58001-50 RTK RECEIVER, TRIMBLE 39843-TS SOFTWARE.
eGPS GPS GEORGIA NETWORK
TOPCON PS-103A "TOTAL STATION"
PLAT CLOSURE: 1'/5,580,933

Southeastern Surveying, Inc.
601 N. St. Augustine Rd. Telephone: 229-259-9455
Valdosta, GA 31601 Fax: 229-259-9926
E-mail: bherring@sesurveying.com
GA Certificate of Authorization No. 685