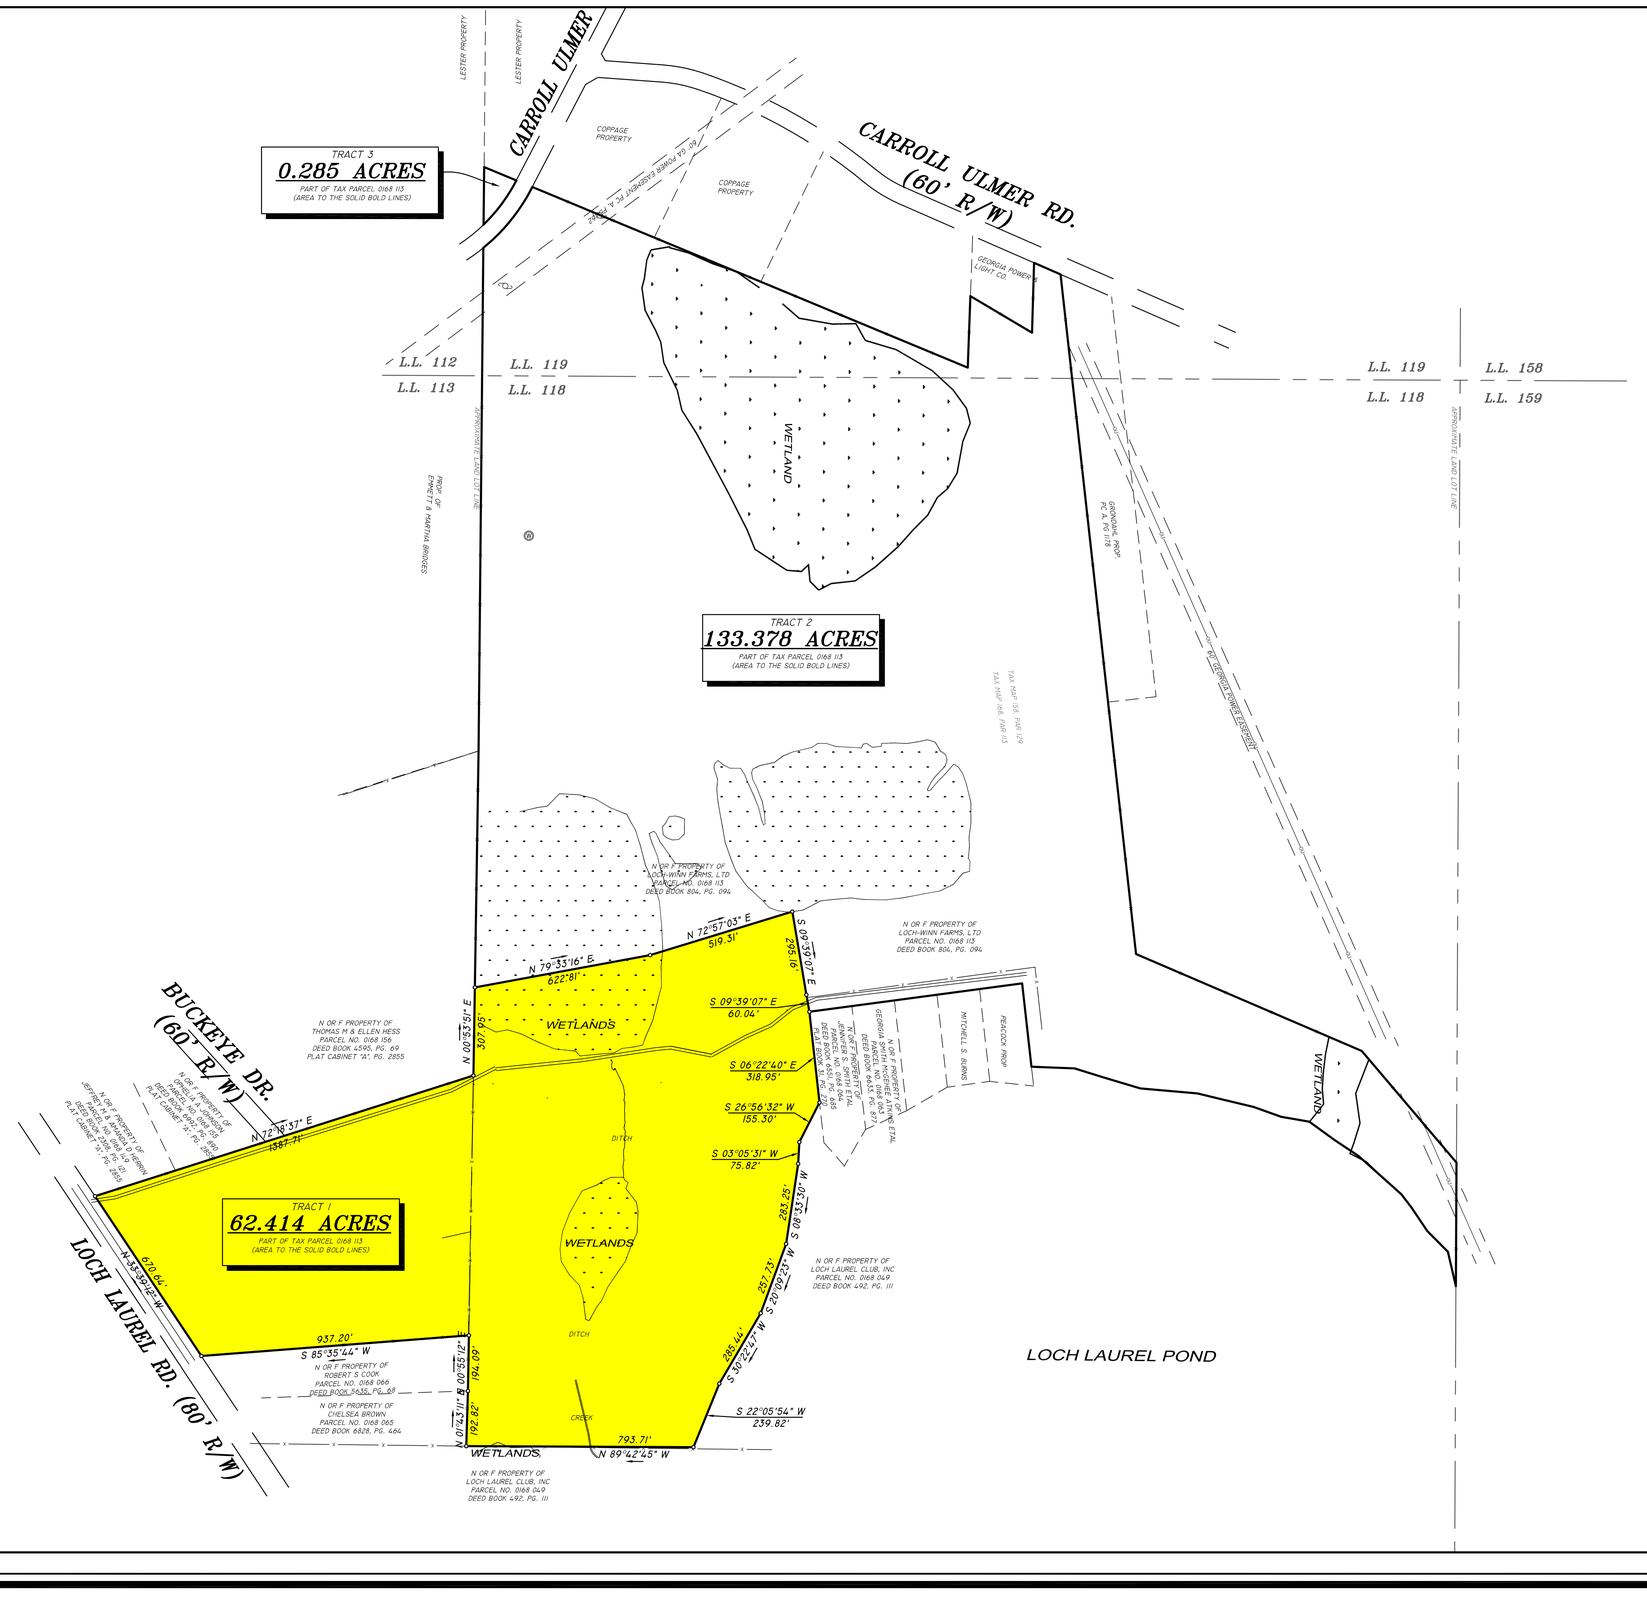

REVISIONS

DESCRIPTION	BY	DATE

DRAWN	ALH
CHECKED	MJC
PROJECT	6145
CRD FILE	XXXX.CRD
DATE	07/29/24

© COPYRIGHT 2024
THIS DRAWING IS THE PROPERTY OF ASA ENGINEERING & SURVEYING, LLC. AND MAY NOT BE REPRODUCED WITHOUT WRITTEN PERMISSION FROM ASA ENGINEERING & SURVEYING, LLC. ALL RIGHTS RESERVED

J:\ASA-DATA\LOCH-WINN FARMS, LOCH LAUREL ROAD\Work\Sdsk\6145_Resize Exhibit.dwg, 7/30/2024 7:16:23 AM

CONCEPTUAL LAYOUT FOR: LOCH-WINN FARMS' LTD

LOCATED IN L.L. 118 & 119 OF THE 11TH L.D., LOWNDES COUNTY, GEORGIA

ASA ENGINEERING & SURVEYING, LLC.
103A S. PATTERSON ST. - VALDOSTA, GA. 31601
PH.: (229) 244-0596 - INFO@ASAENG.COM - LSF 000380

WORK ORDER: 6145

SHEET 1 OF 1