MARVIN BROOKS
CONSTRUCTION
L.L.C.

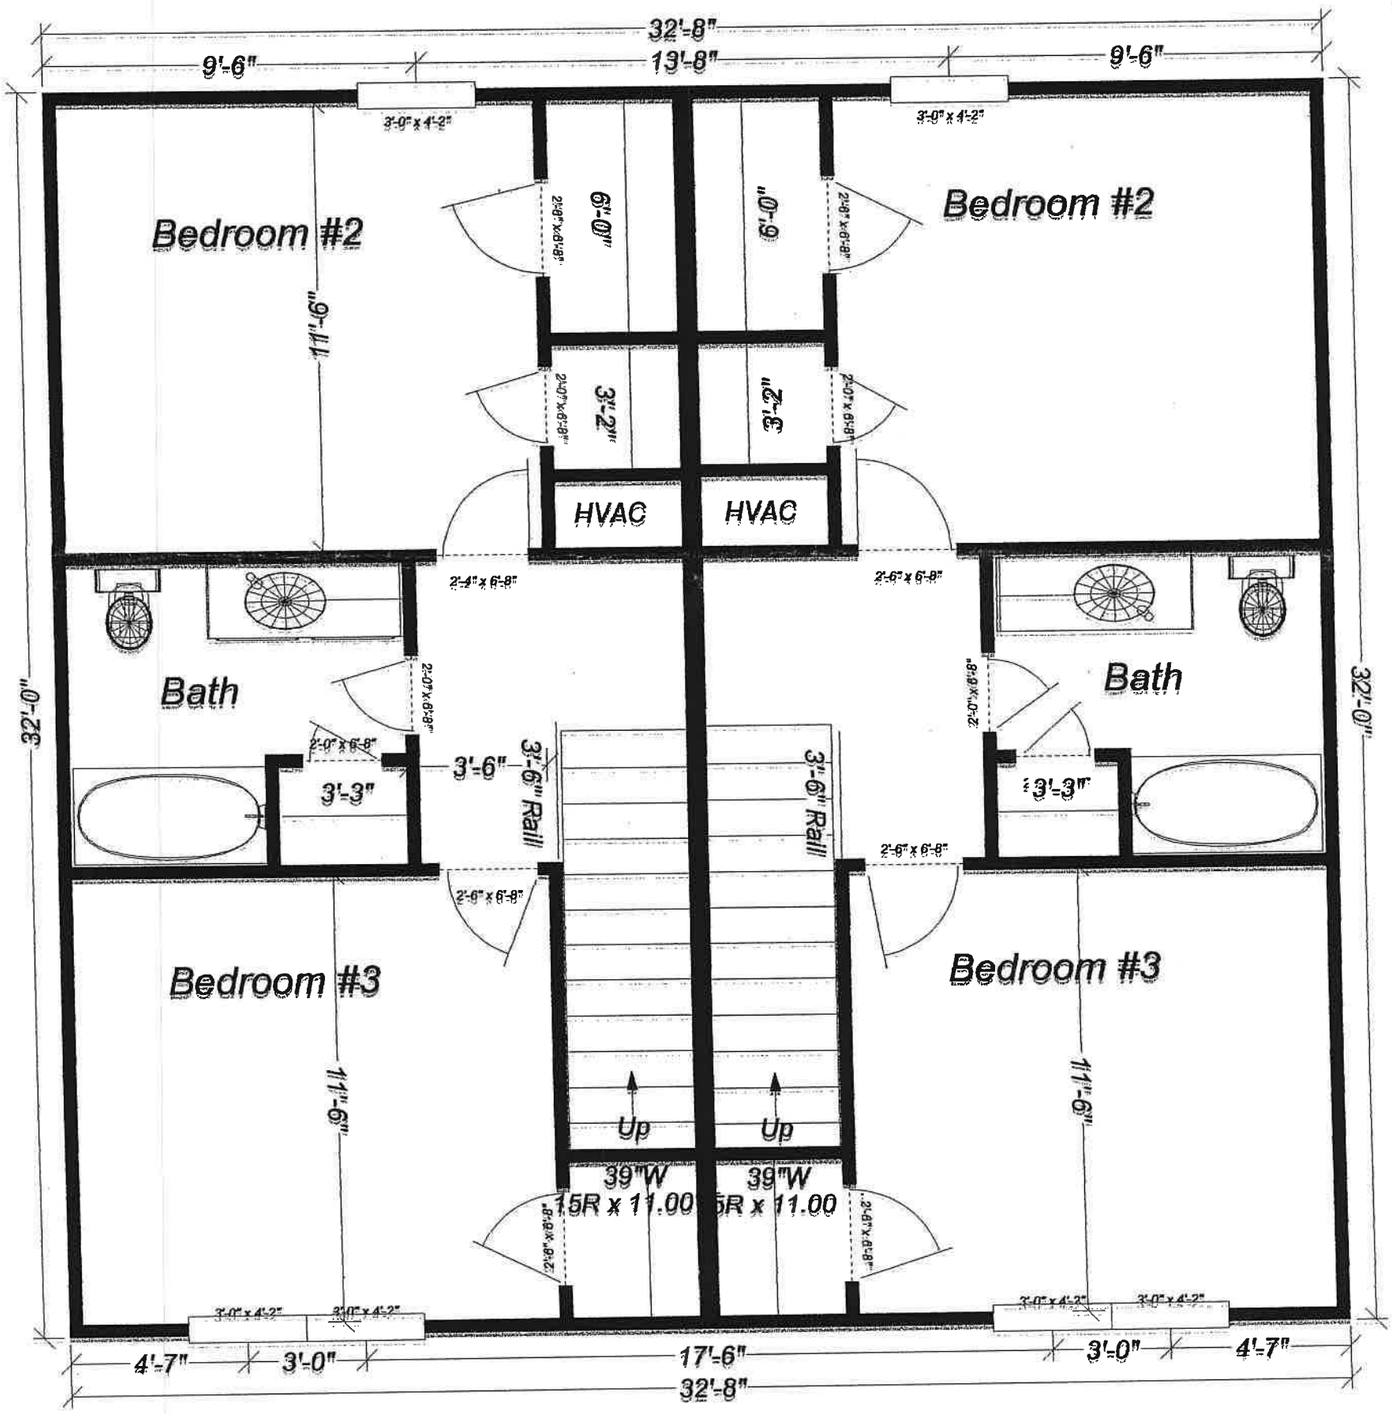

SECOND FLOOR

Total sq ft Second Floor 1018
Roof Pitch 5/12