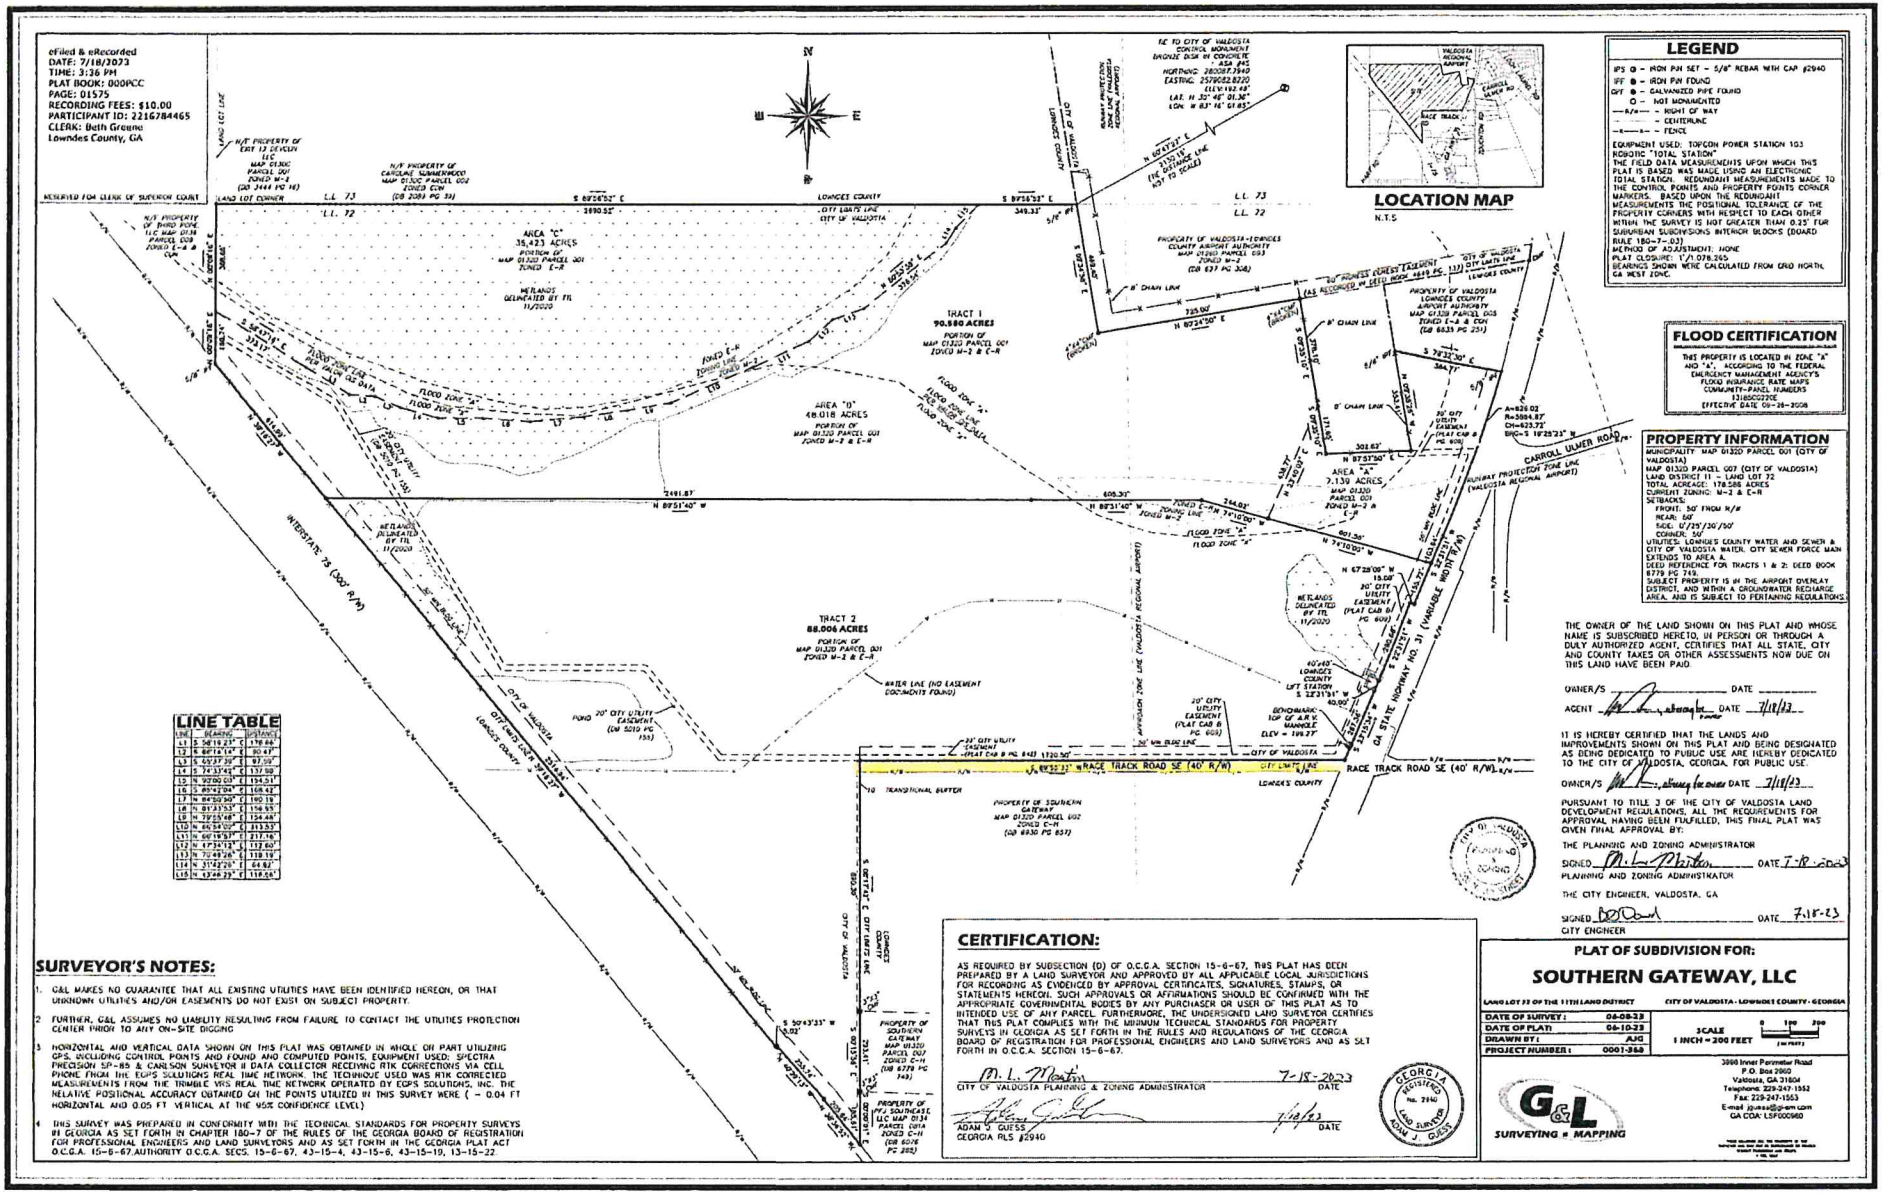
eFiled & eRecorded
DATE: 7/18/2023
TIME: 3:36 PM
PLAT BOOK: 000PCC
PAGE: 01575
RECORDING FEES: $10.00
PARTICIPANT ID: 2216784465
CLERK: Beth Greene
Lowndes County, GA
RESERVED FOR CLERK OF SUPERIOR COURT
LOCATION MAP
N.T.S.
LEGEND
IPS ⊙ – IRON PIN SET – 5/8" REBAR WITH CAP #2940
IPF ● – IRON PIN FOUND
GPT ● – GALVANIZED PIPE FOUND
O – NOT MONUMENTED
R/W – RIGHT OF WAY
– CENTERLINE
– FENCE
EQUIPMENT USED: TOPCON POWER STATION 103 ROBOTIC "TOTAL STATION"
THE FIELD DATA MEASUREMENTS UPON WHICH THIS PLAT IS BASED WAS MADE USING AN ELECTRONIC TOTAL STATION. REDUNDANT MEASUREMENTS MADE TO THE CONTROL POINTS AND PROPERTY POINTS CORNER MARKERS. BASED UPON THE REDUNDANT MEASUREMENTS THE POSITIONAL TOLERANCE OF THE PROPERTY CORNERS WITH RESPECT TO EACH OTHER WITHIN THE SURVEY IS NOT GREATER THAN 0.25' FOR SUBURBAN SUBDIVISIONS INTERIOR BLOCKS (BOARD RULE 180-7-.03)
METHOD OF ADJUSTMENT: NONE
PLAT CLOSURE: 1'/1,078,265
BEARINGS SHOWN WERE CALCULATED FROM GRID NORTH, GA WEST ZONE.
FLOOD CERTIFICATION
THIS PROPERTY IS LOCATED IN ZONE "A" AND "X", ACCORDING TO THE FEDERAL EMERGENCY MANAGEMENT AGENCY'S FLOOD INSURANCE RATE MAPS COMMUNITY-PANEL NUMBERS 13185C0270E
EFFECTIVE DATE 09-26-2008
PROPERTY INFORMATION
MUNICIPALITY MAP 01320 PARCEL 001 (CITY OF VALDOSTA)
MAP 01320 PARCEL 001 (CITY OF VALDOSTA)
LAND DISTRICT 11 – LAND LOT 72
TOTAL ACREAGE: 178.586 ACRES
CURRENT ZONING: M-2 & E-R
SETBACKS:
FRONT: 50' FROM R/W
REAR: 50'
SIDE: 0'/25'/30'/50'
CORNER: 50'
UTILITIES: LOWNDES COUNTY WATER AND SEWER & CITY OF VALDOSTA WATER. CITY SEWER FORCE MAIN EXTENDS TO AREA A.
DEED REFERENCE FOR TRACTS 1 & 2: DEED BOOK 8779 PG 749.
SUBJECT PROPERTY IS IN THE AIRPORT OVERLAY DISTRICT, AND WITHIN A GROUNDWATER RECHARGE AREA, AND IS SUBJECT TO PERTAINING REGULATIONS.
N/F PROPERTY OF ERT 13 DEVELOPMENT LLC MAP 01300 PARCEL 001 ZONED M-1 (DB 3444 PG 14)
N/F PROPERTY OF CAROLINE SUMMERWOOD MAP 01300 PARCEL 002 ZONED CON (DB 2089 PG 39)
PROPERTY OF VALDOSTA-LOWNDES COUNTY AIRPORT AUTHORITY MAP 01300 PARCEL 003 ZONED M-2 (DB 837 PG 304)
PROPERTY OF VALDOSTA-LOWNDES COUNTY AIRPORT AUTHORITY MAP 01320 PARCEL 005 ZONED E-A & CON (DB 6835 PG 251)
N/F PROPERTY OF THIRD POINT, LLC MAP 01316 PARCEL 009 ZONED E-A & CON
AREA "C" 35.423 ACRES PORTION OF MAP 01320 PARCEL 001 ZONED E-R
AREA "D" 48.018 ACRES PORTION OF MAP 01320 PARCEL 001 ZONED M-1 & E-R
AREA "A" 7.130 ACRES MAP 01320 PARCEL 001 ZONED M-2 & E-R
TRACT 1 90.880 ACRES PORTION OF MAP 01320 PARCEL 001 ZONED M-2 & E-R
TRACT 2 88.006 ACRES PORTION OF MAP 01320 PARCEL 001 ZONED M-2 & E-R
WETLANDS DELINEATED BY TTL 11/2020
FLOOD ZONE "A"
FLOOD ZONE "X"
ZONING LINE
CITY LIMITS LINE
CITY OF VALDOSTA
LOWNDES COUNTY
LAND LOT LINE
L.L. 72
L.L. 73
S 89°56'52" E 3990.55'
S 89°56'33" E 349.33'
N 89°51'40" W 2481.87'
N 89°51'40" W 609.39'
N 89°55'33" W 1320.50'
N 89°55'33" W 1320.50'
S 89°55'33" E 1320.50'
S 89°55'33" E 1320.50'
S 89°55'33" E